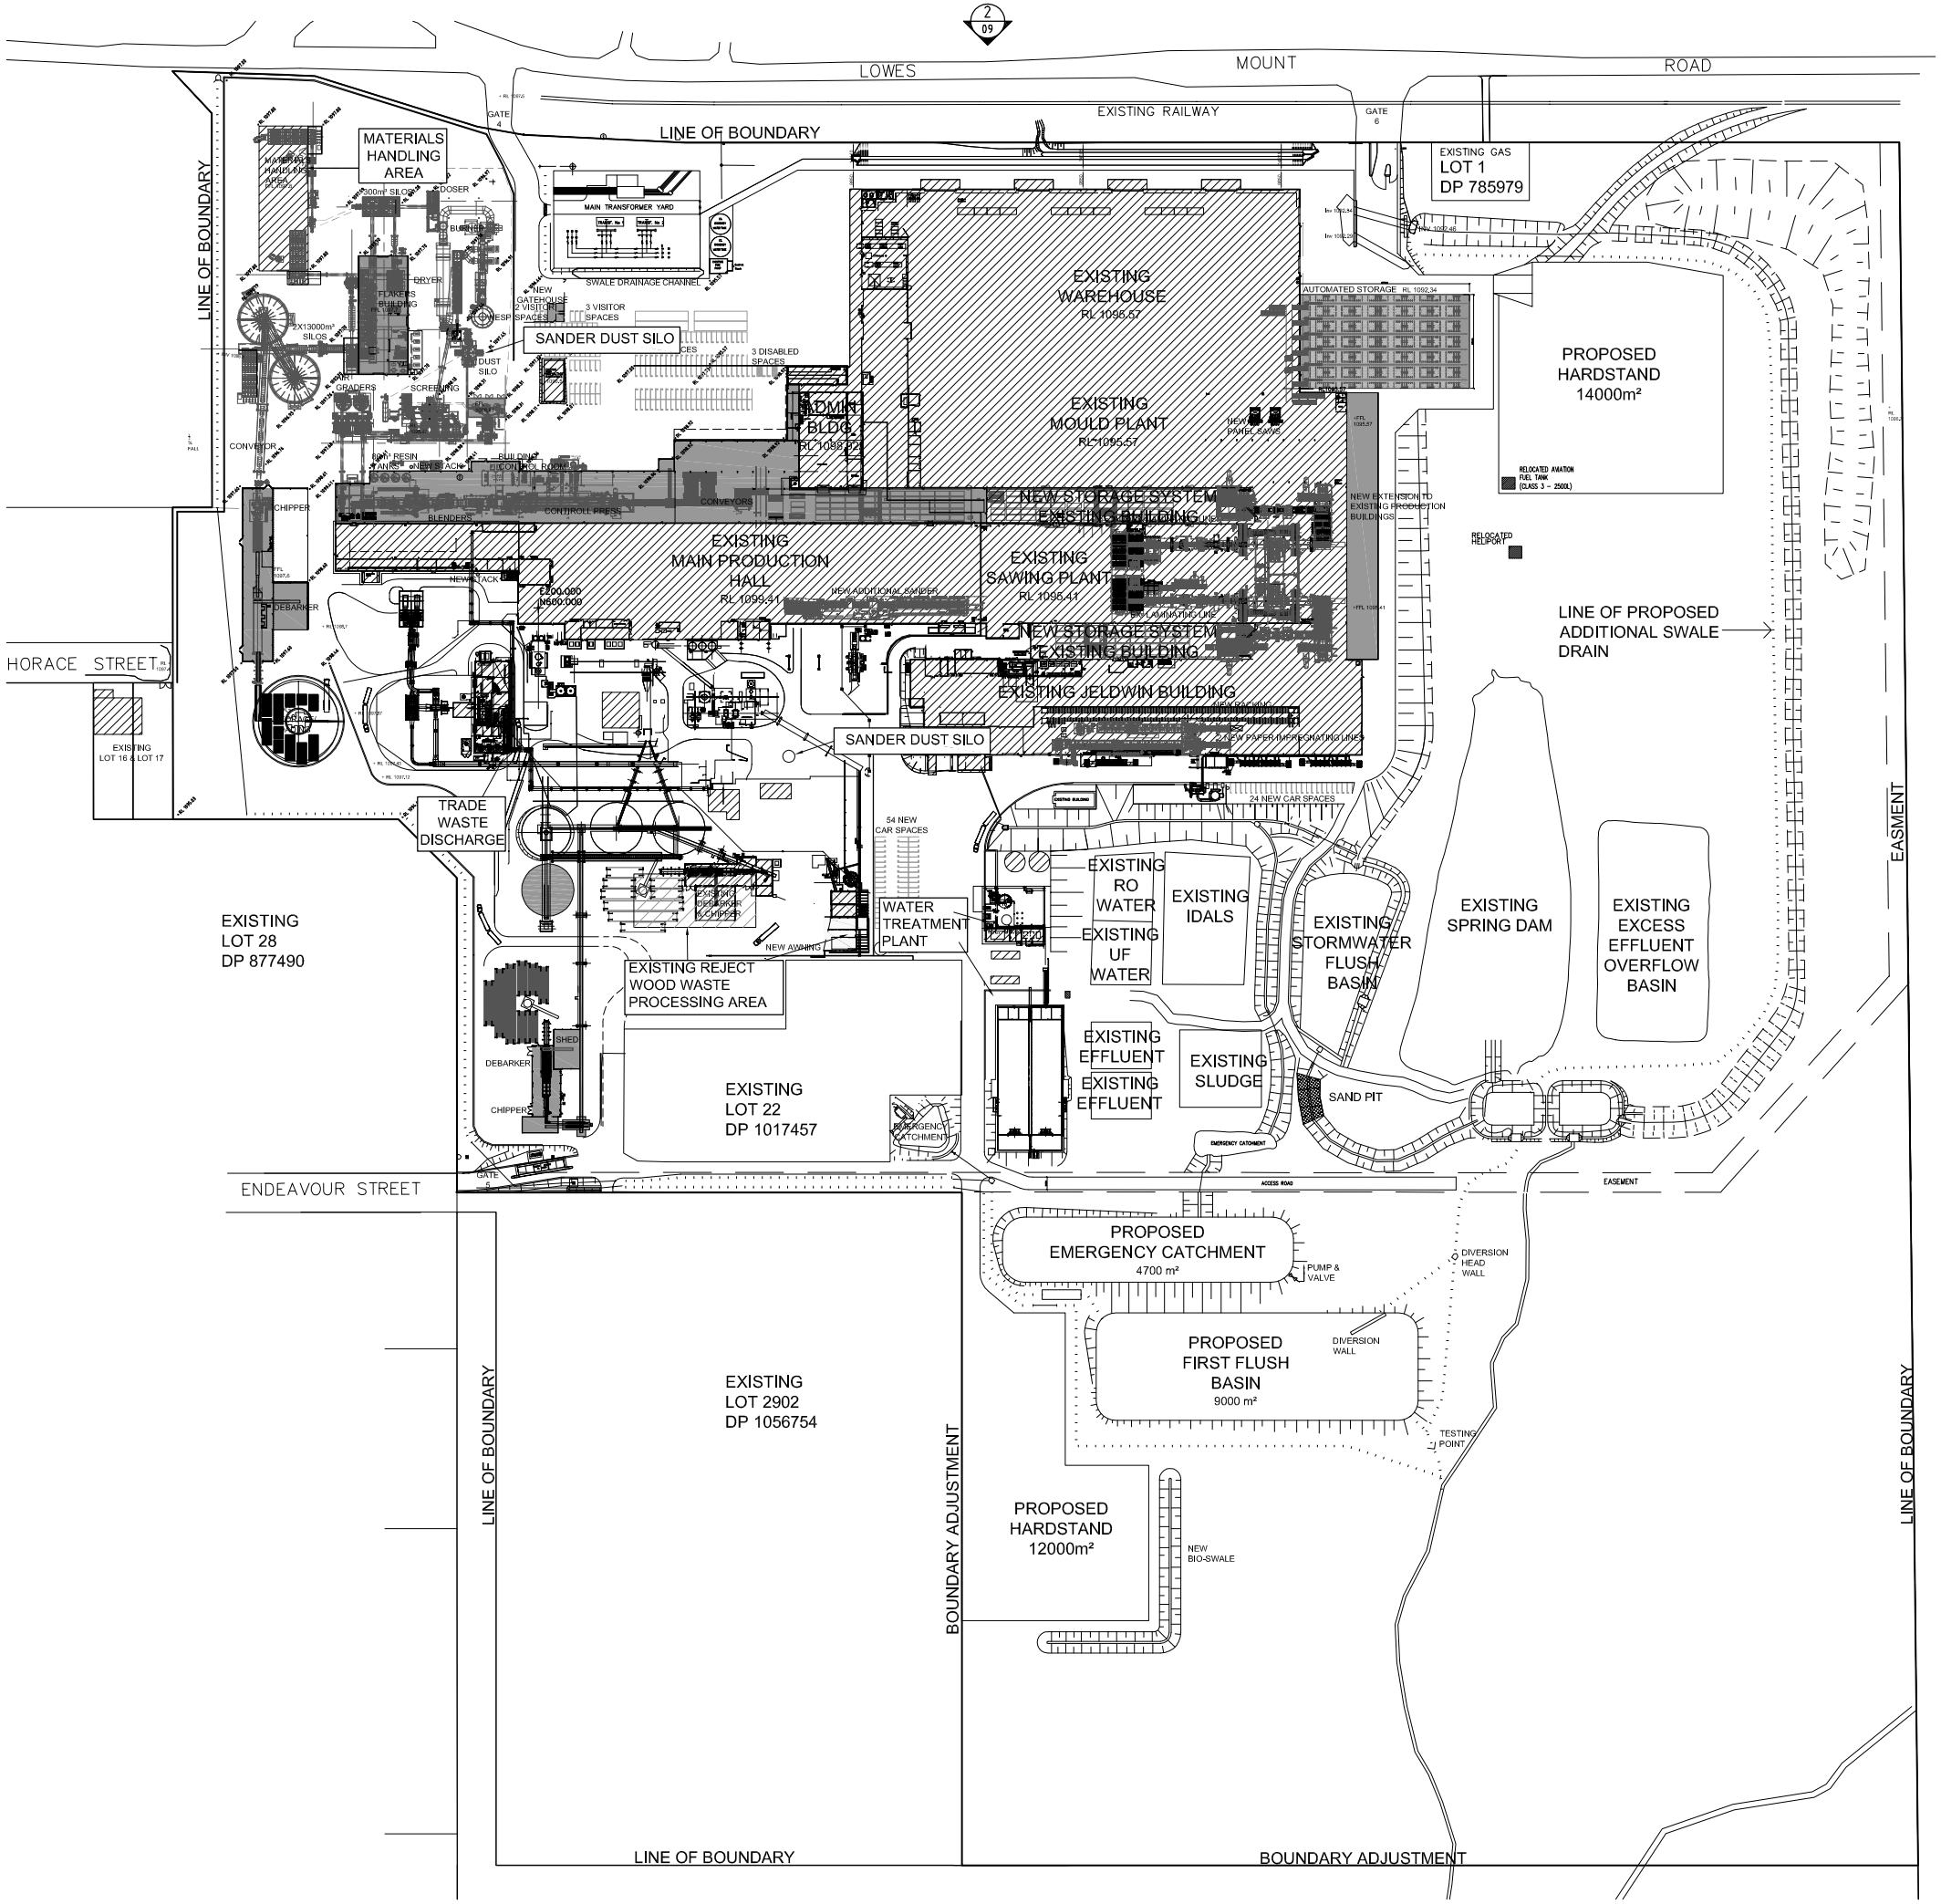

NOTE:

LOT BOUNDARIES FOR CONSOLIDATION ARE NOT SHOWN ON THIS PLAN (FOR CLARITY) - REFER DA 04 CONSOLIDATION PLAN FOR DETAIL

REFER TO KEY PLAN FOR REFERENCES TO DOCUMENTATION OF NEW WORKS

LEGEND:

- EXISTING BUILDINGS
- PROPOSED NEW BUILDINGS
- NEW SWALE
- NEW PIPE
- VALVE

Issue	Description	Date	Drawn	Auth
A	DEVELOPMENT APPLICATION	25/10/16	JIGS	

BORG CONSTRUCTION
OFFICE:
2 WELLA WAY SOMERSBY, N.S.W. 2250 AUSTRALIA
Tel: 02 4340 9800 Fax: 02 4340 9263

COPYRIGHT:
THIS DRAWING AND THE INFORMATION CONTAINED ARE THE PROPERTY OF THE COPYRIGHT OWNER 'BORG CONSTRUCTIONS Pty. Ltd.' AND MAY NOT BE COPIED OR REPRODUCED WITHOUT WRITTEN PERMISSION

Project
PROPOSED PARTICLE BOARD MANUFACTURING PLANT & ADDITIONAL WORKS.

Location
124 LOWES MOUNT ROAD, OBERON
NEW SOUTH WALES

Drawing
WASTE MANAGEMENT PLAN

Scale: APPROX 1:1750 (@ A1)
Stage: DA
Project Number: 19
Drawing Number: DA 10
Issue: A

0 10 20 30 40 50 70 90m