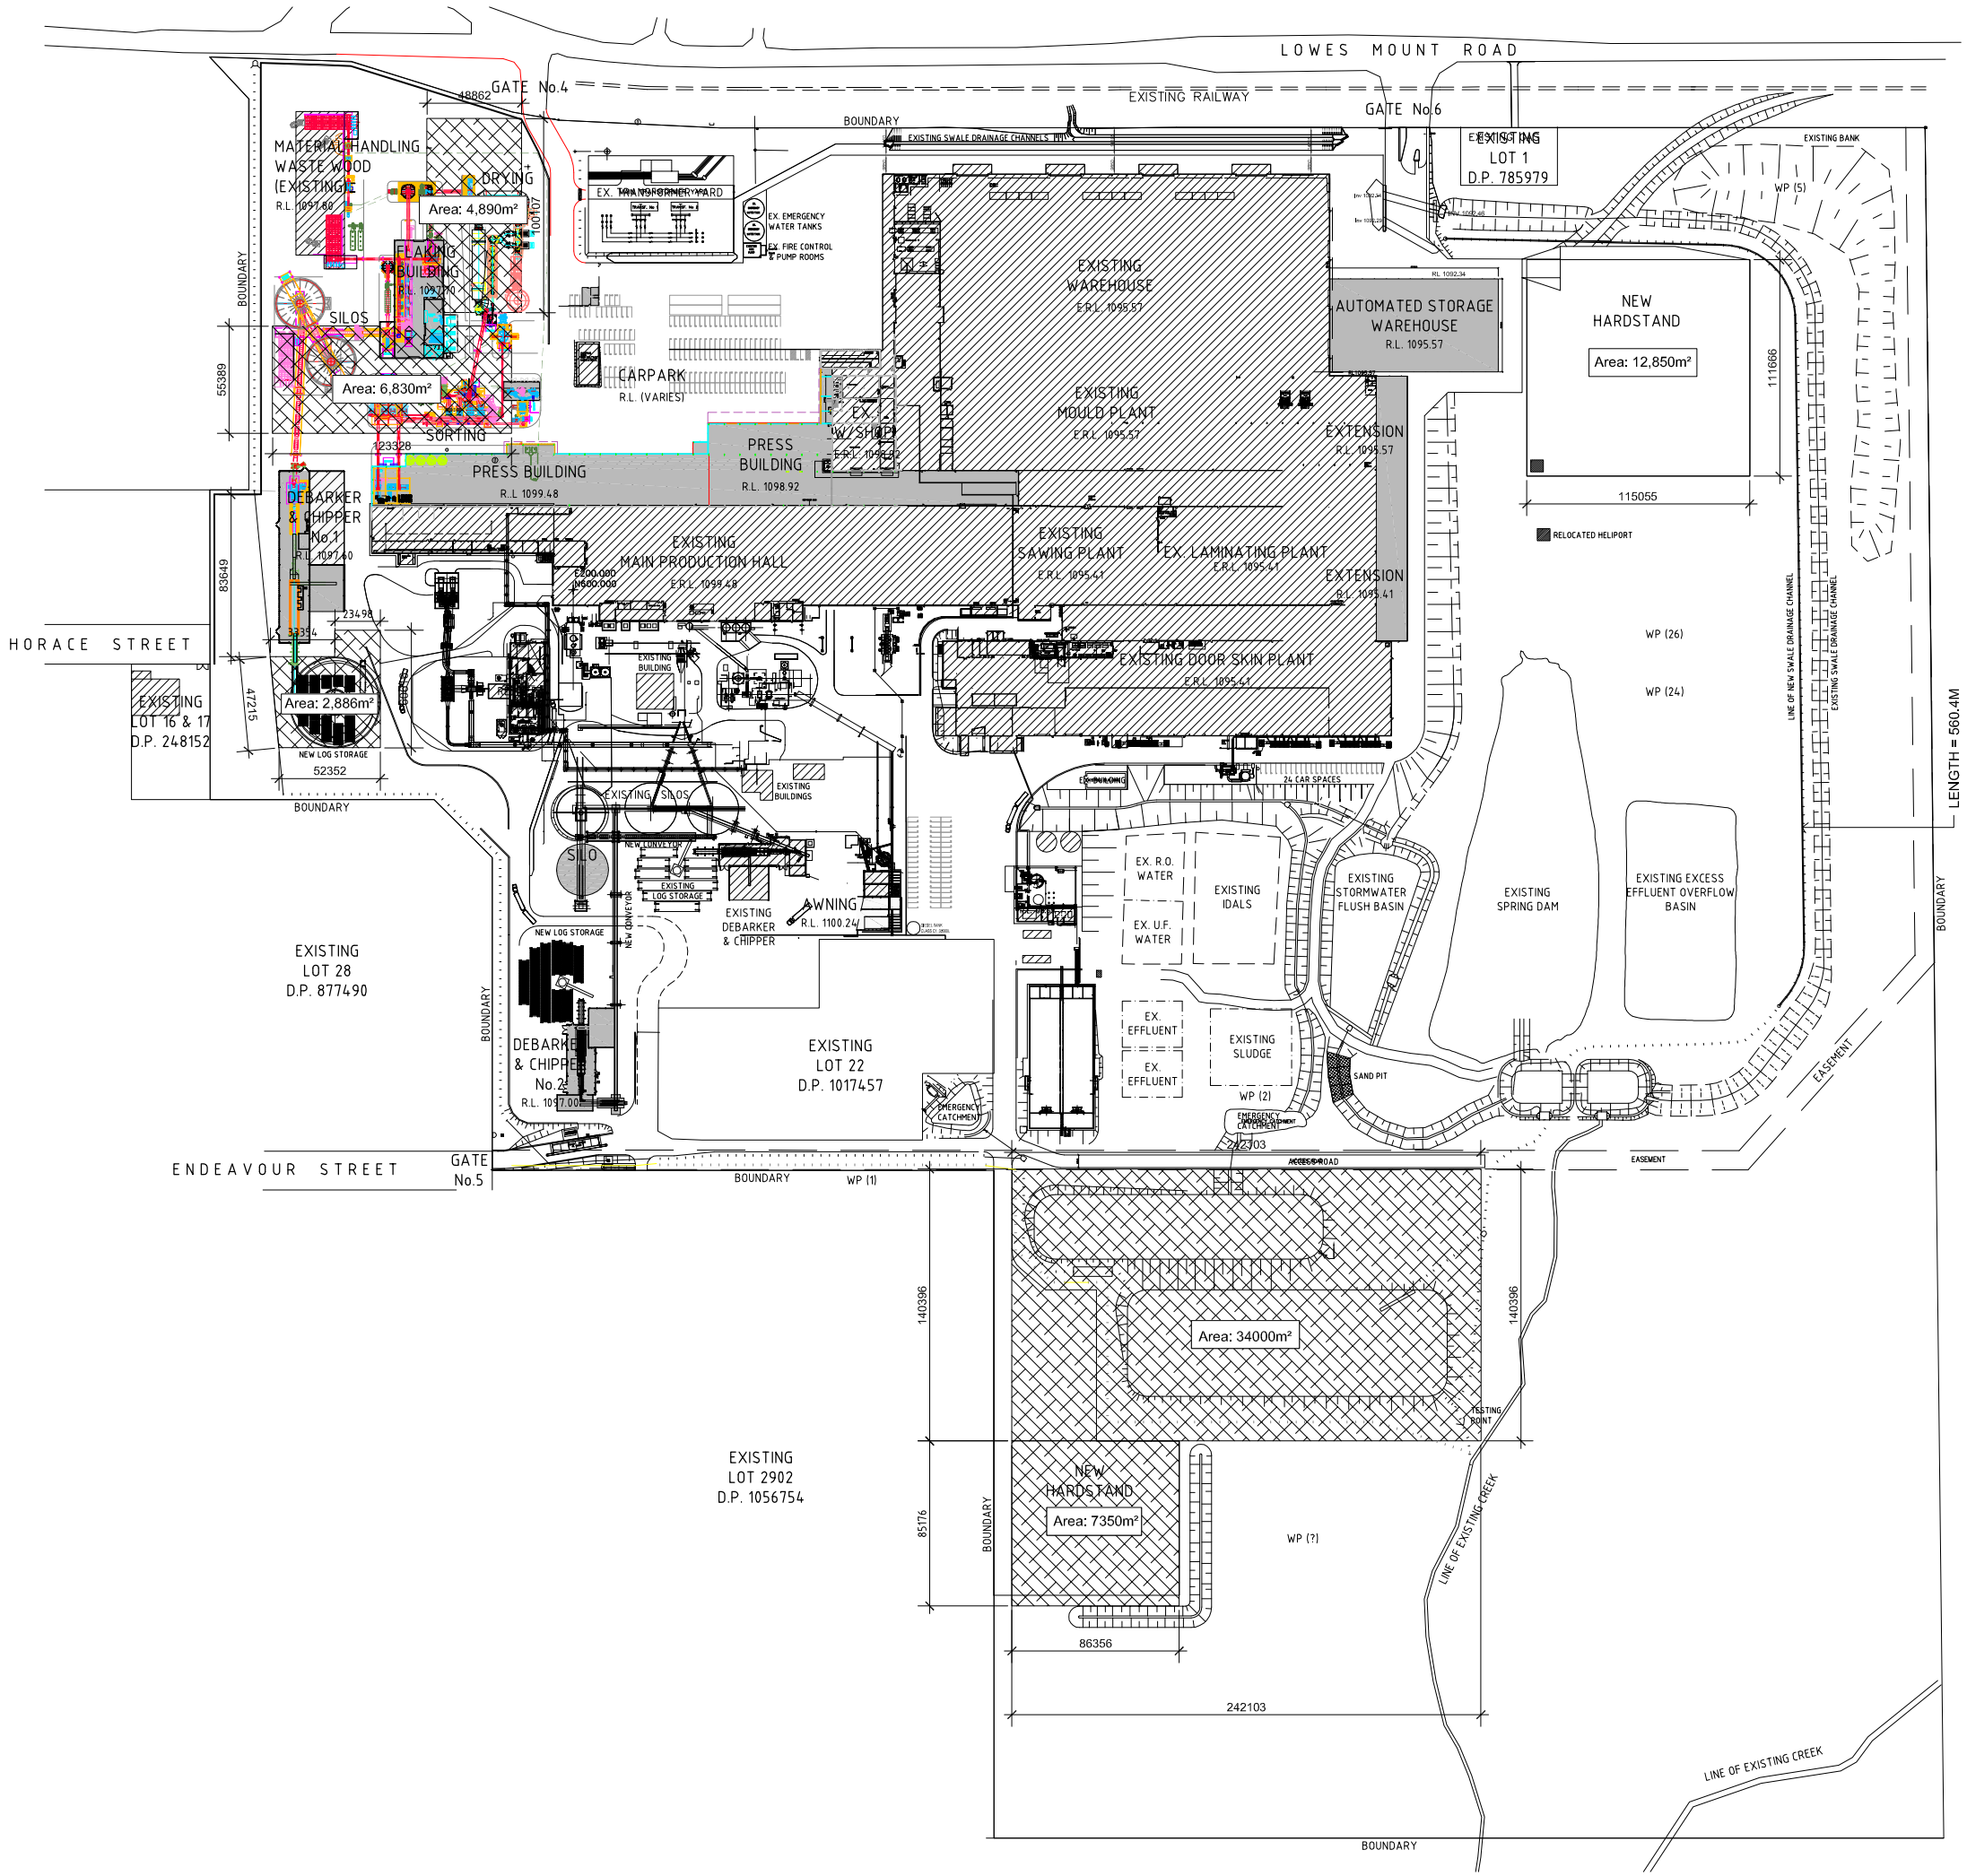

NOTE:

PLANT & EQUIPMENT WITHIN BUILDINGS ARE NOT SHOWN ON THIS PLAN (FOR CLARITY) - REFER LARGER SCALE DRAWINGS FOR DETAIL

LEGEND:

- EXISTING BUILDINGS
- NEW BUILDINGS
- NEW SWALE DRAINAGE CHANNEL
- NEW PIPE
- VALVE
- WP — WALL POINT
- MONITORING WALL LOCATION
- SOIL TESTING AREA

Issue	Description	Date	Drawn	Auth.
A	DEVELOPMENT APPLICATION	25.10.16	AM	

BORG CONSTRUCTION
OFFICE:
2 WELLA WAY SOMERSBY, N.S.W. 2250 AUSTRALIA
Tel: 02 4340 9800 Fax: 02 4340 8293

COPYRIGHT:
THIS DRAWING AND THE INFORMATION CONTAINED ARE THE PROPERTY OF THE COPYRIGHT OWNER BORG CONSTRUCTIONS Pty. Ltd.* AND MAY NOT BE COPIED OR REPRODUCED WITHOUT WRITTEN PERMISSION

Project
PROPOSED PARTICLE BOARD MANUFACTURING PLANT & ADDITIONAL WORKS

Location
124 LOWES MOUNT ROAD, OBERON
NEW SOUTH WALES

Drawing
SOIL TESTING PLAN

Scale	Stage
1:1750 (@ A1)	DA

Project Number	Drawing Number	Issue
19	DA 11	A

1 SITE PLAN

0 10 20 30 40 50 70 90m